


Patrizia's of Brooklyn

RESTAURANT SEATING FLOOR PLAN

Conceptual layout based on the current Toast table map and dining-room photographs - not to scale

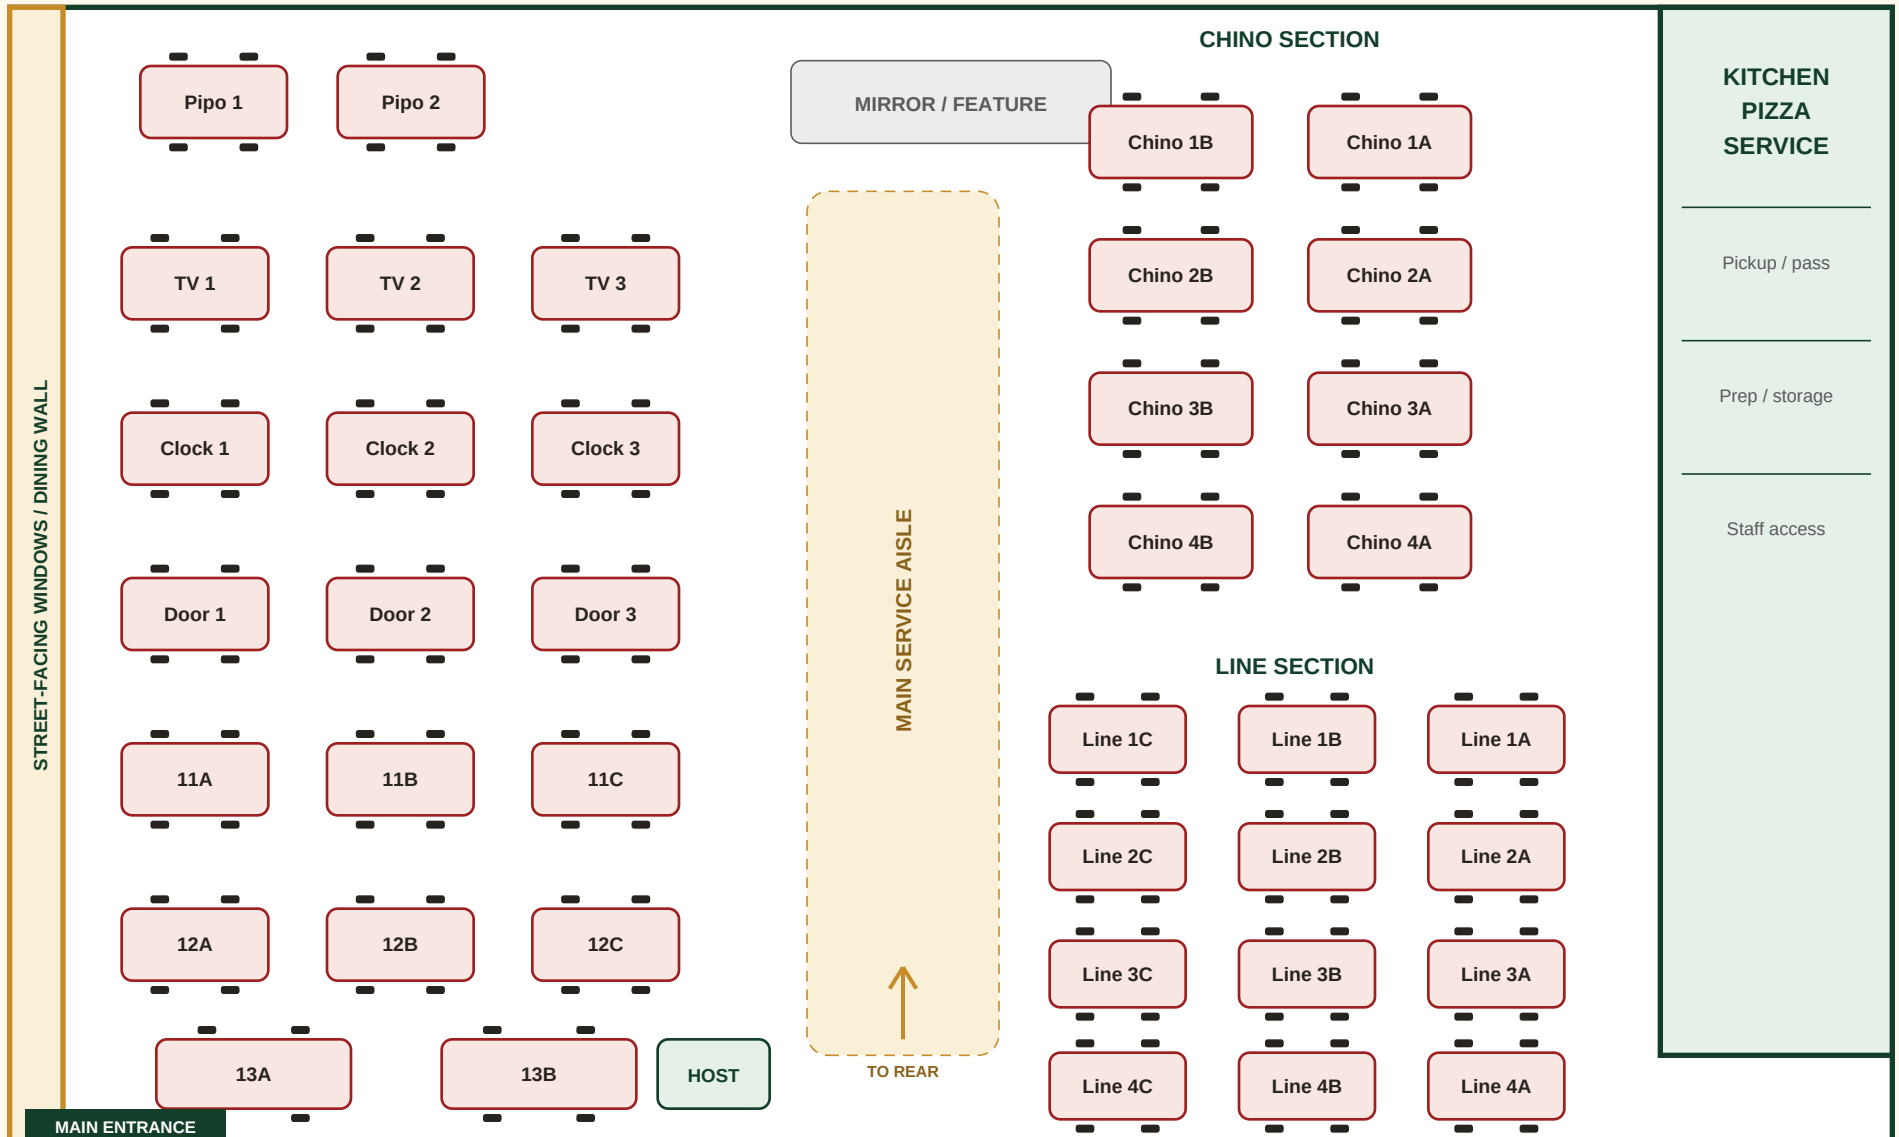

Verify field dimensions, exits, accessibility, occupancy and fire-code requirements before official use.